



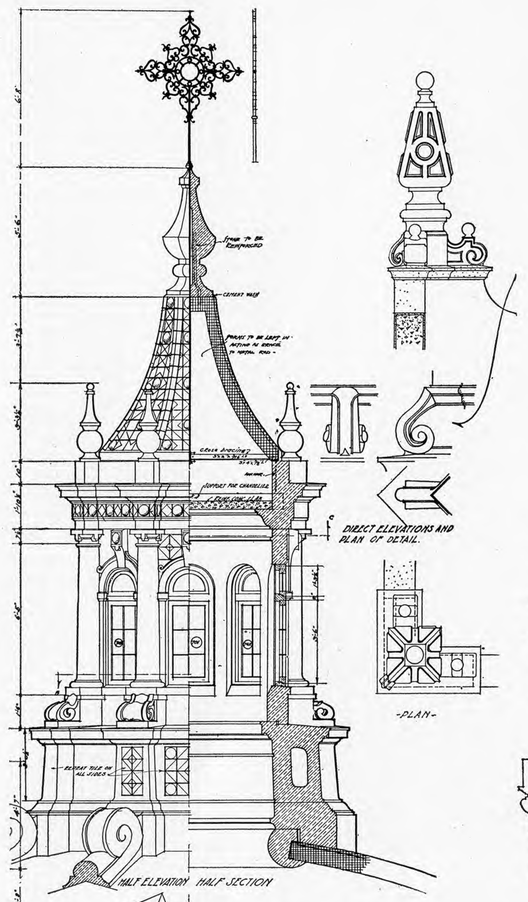


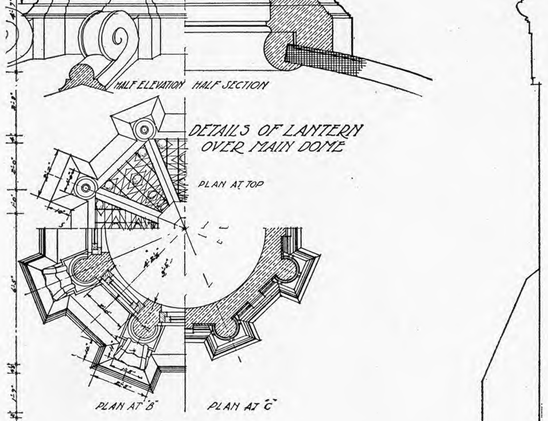


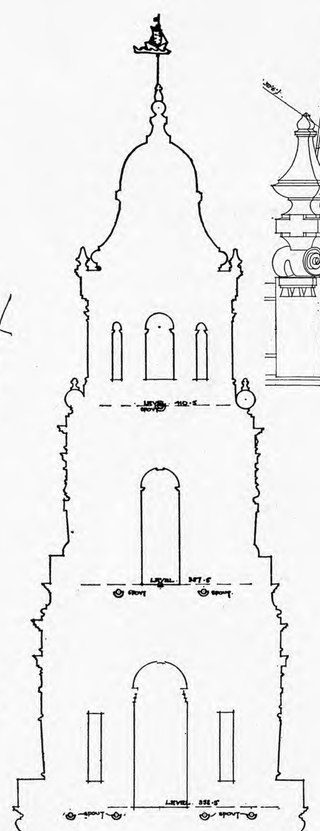

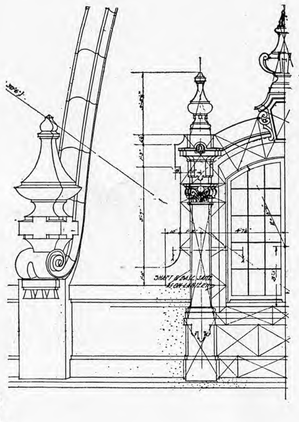

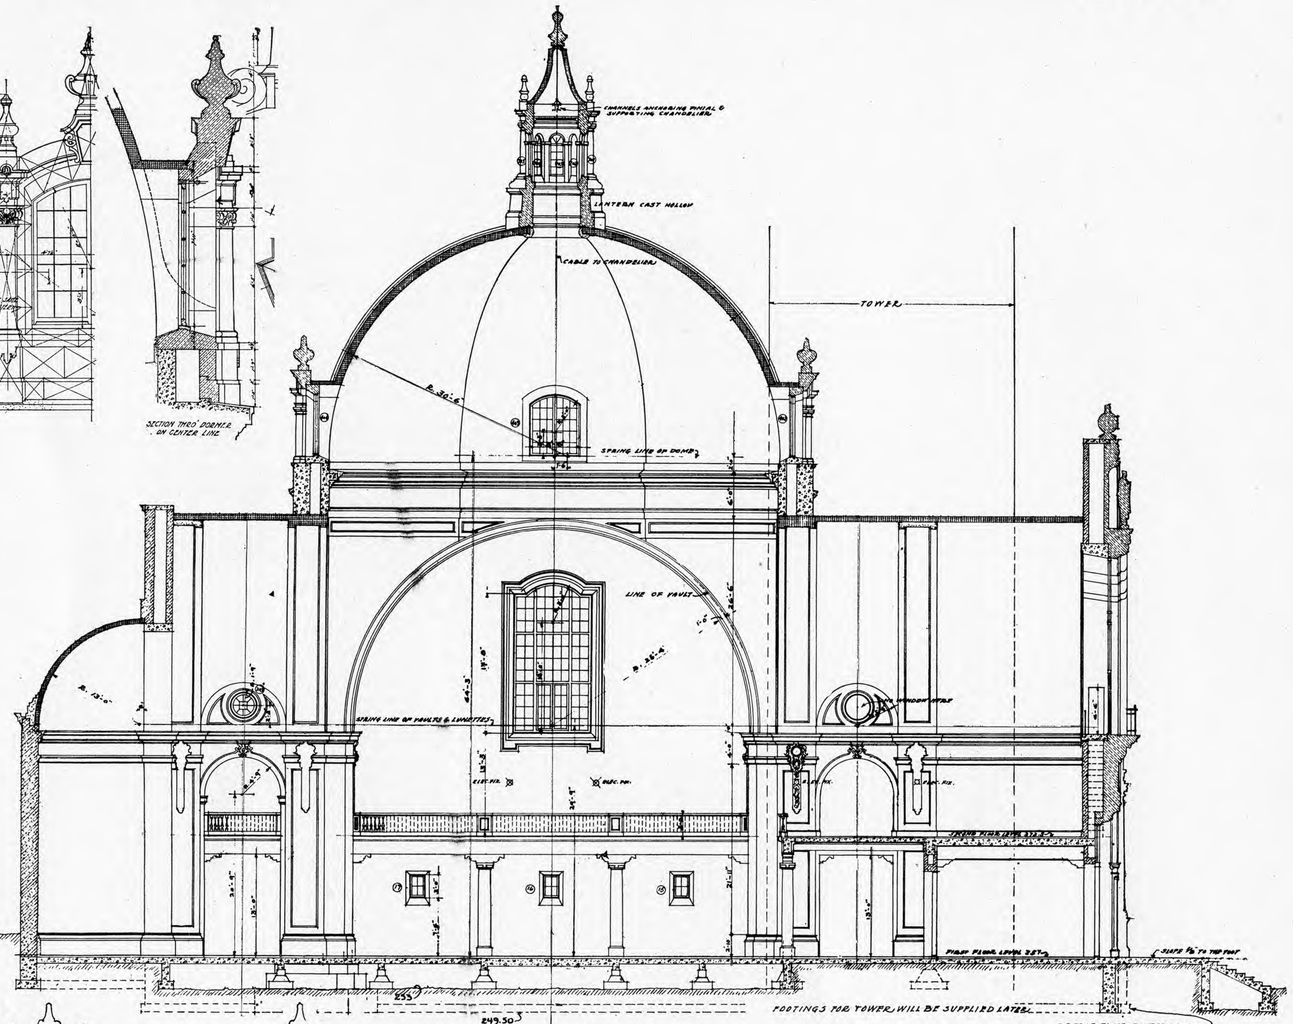

-LONGITUDINAL SECTION-

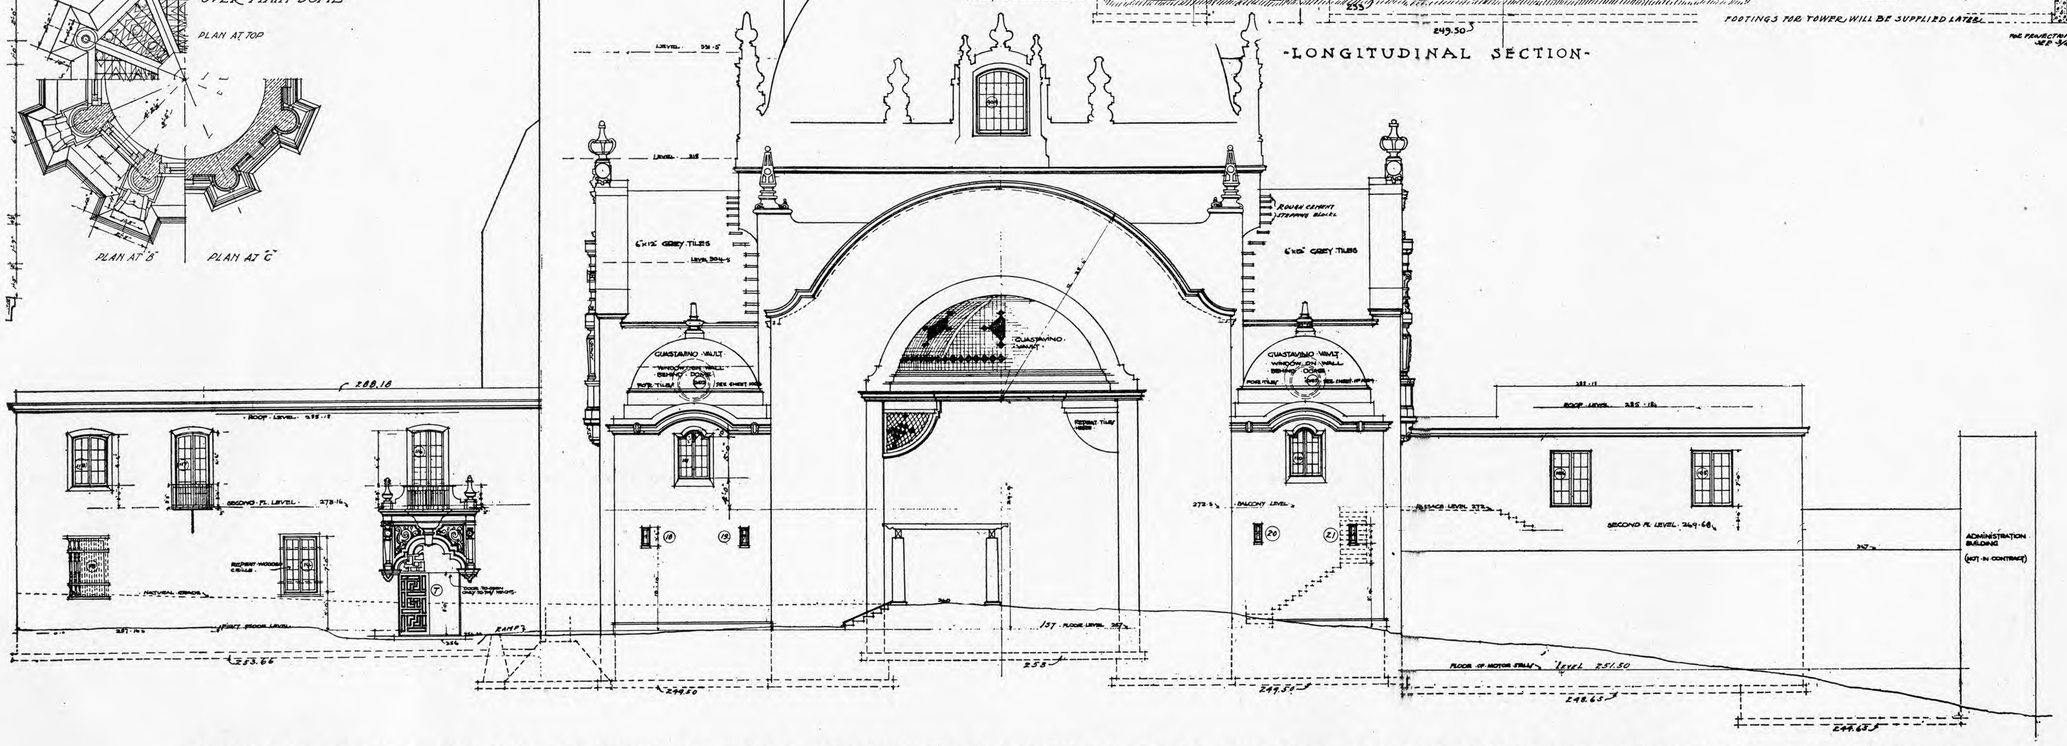

NORTH ELEVATION AND LONGITUDINAL SECTION, PERMANENT CALIFORNIA STATE BUILDING, PANAMA-CALIFORNIA EXPOSITION, SAN DIEGO, CAL., 1915

Cram, Goodhue & Ferguson, Architects, New York City

Bertram Grosvenor Goodhue, Advisory and Consulting Architect to the Exposition